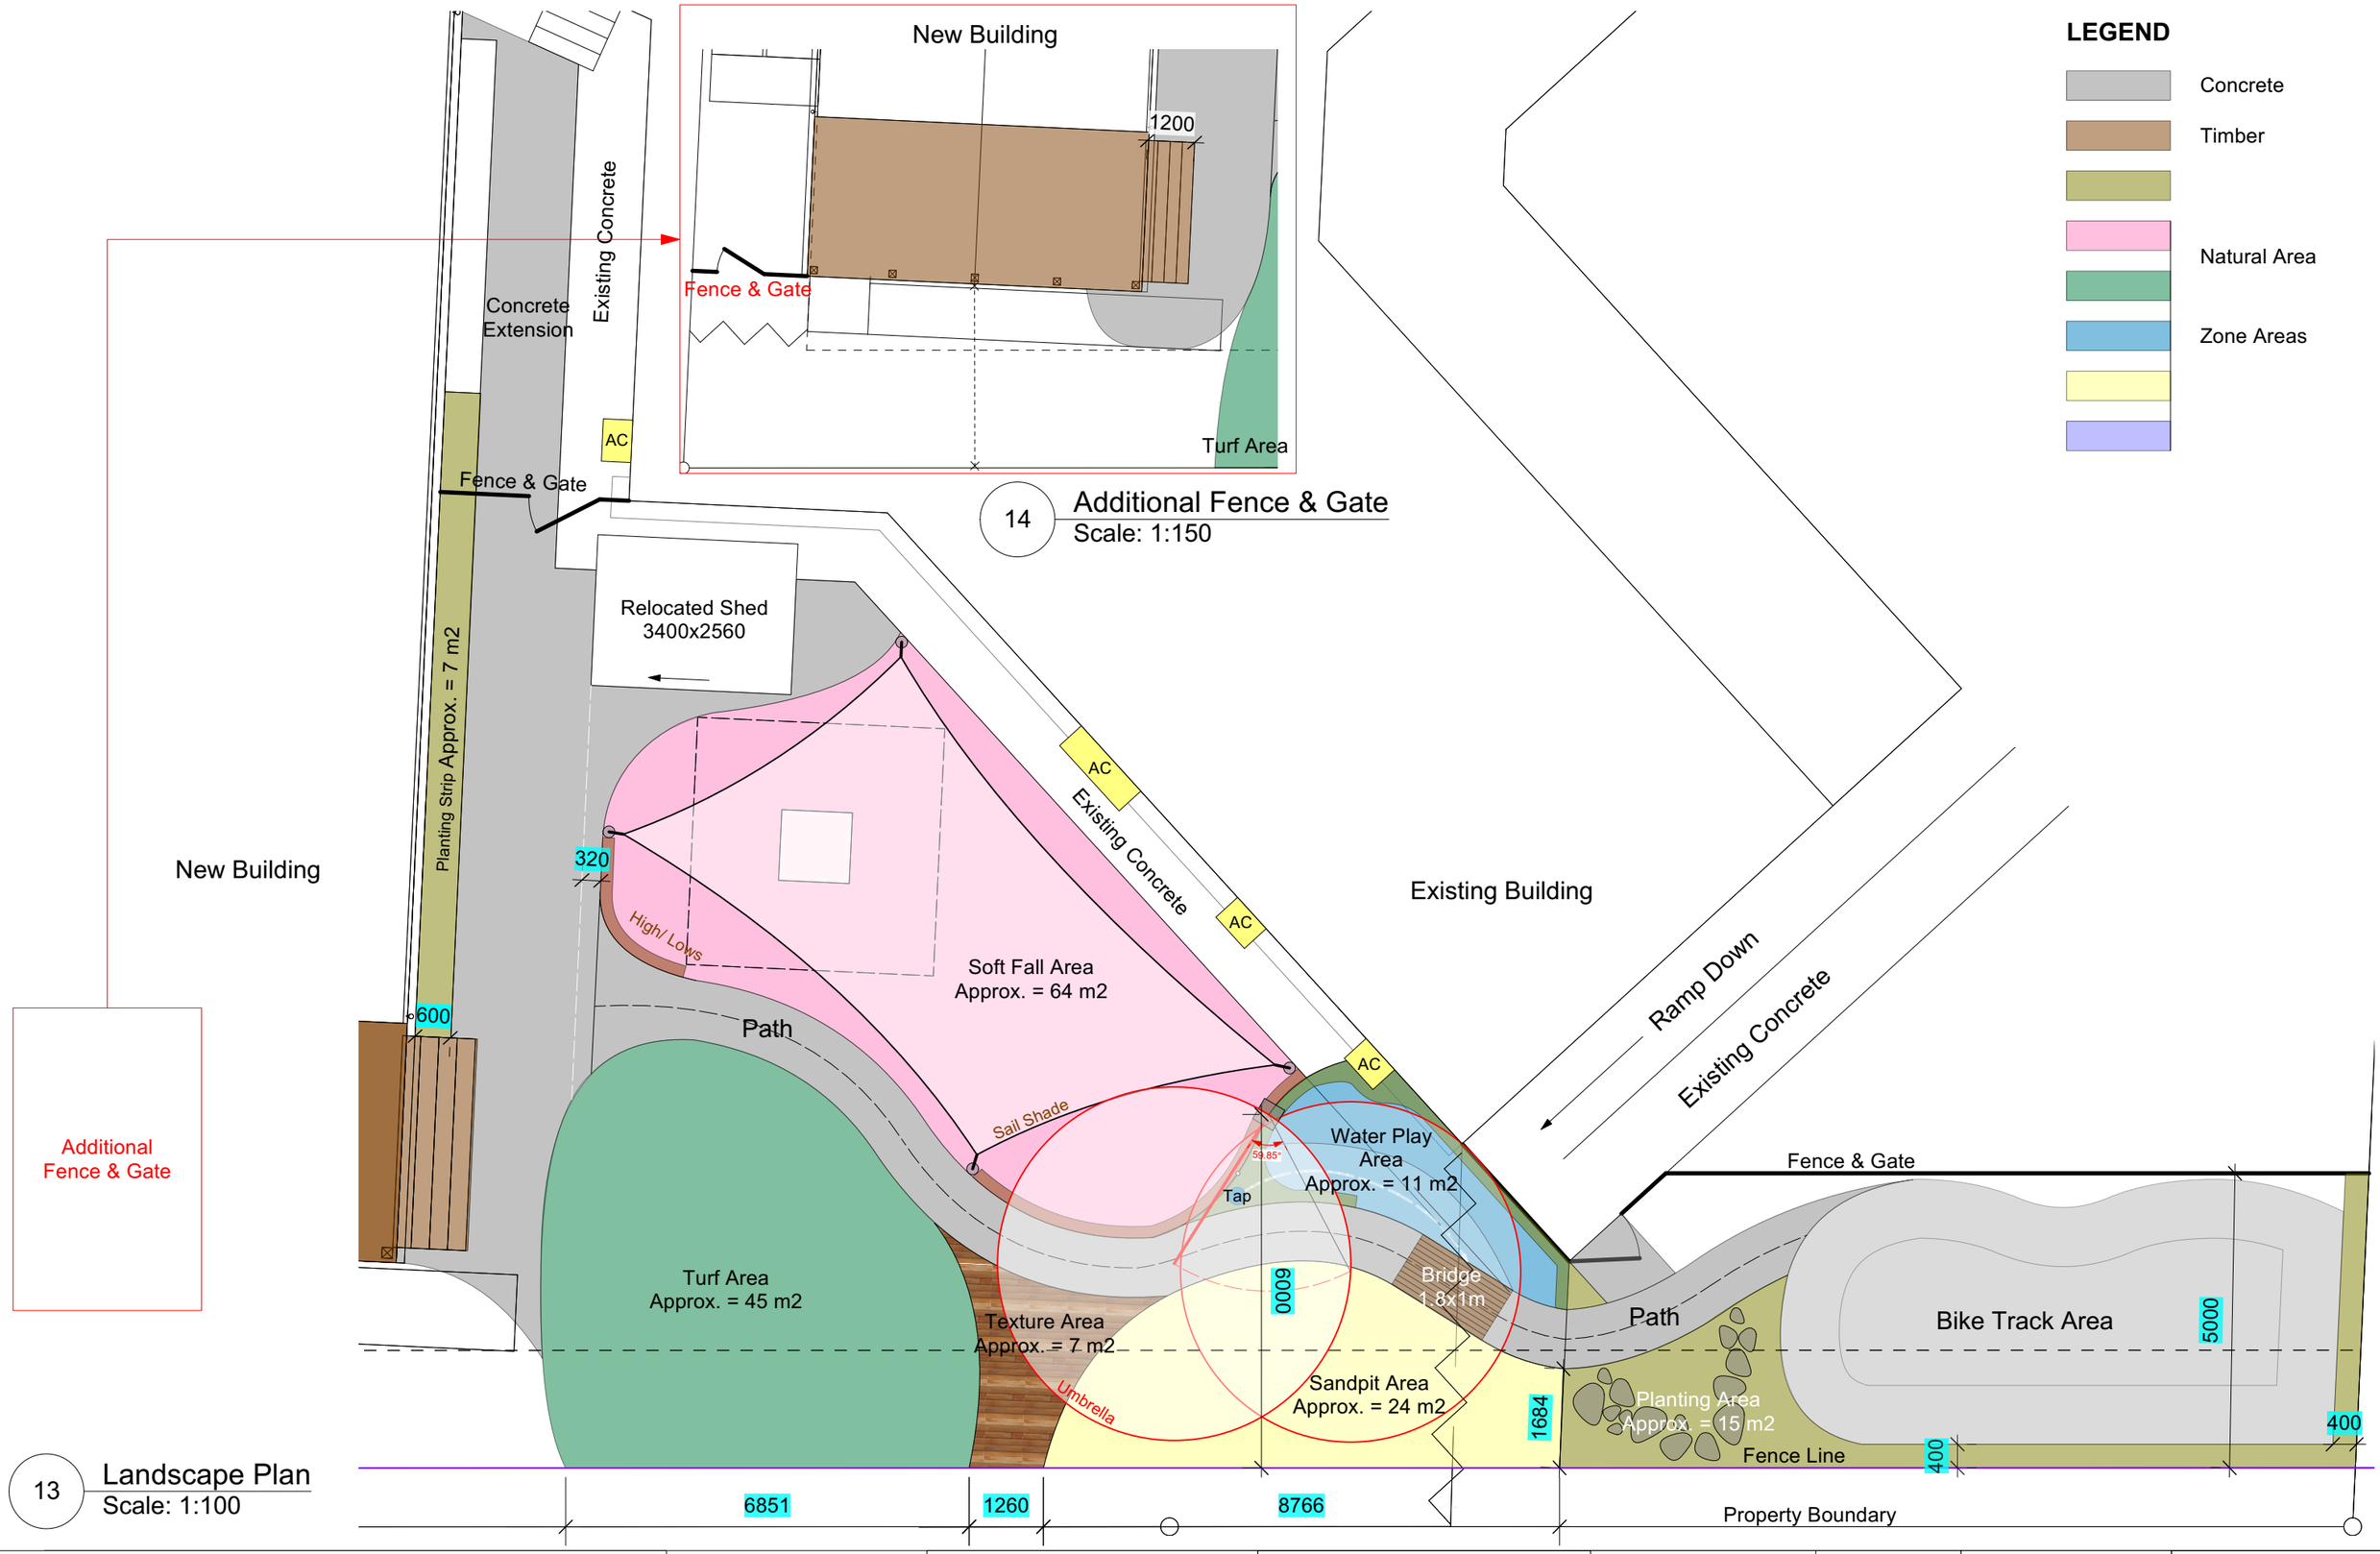

13 Landscape Plan
Scale: 1:100

14 Additional Fence & Gate
Scale: 1:150

northscape PREMIUM LANDSCAPE SOLUTIONS	021 433 780 sales@northscape.co.nz www.northscape.co.nz	Drawn by: SW Revision: 06 Approved by: EF	Project: Happy Steps Site: 90 Logan Street, Dargaville	Sheet name: **Landscape Plan** File name: Happy Steps - 90 Logan Street, Dargaville.vwx	Sheet No.: Sheet 01	Date: 2/18/2022 Scale: 1:100 @A3

0 1 2 5 8m

N